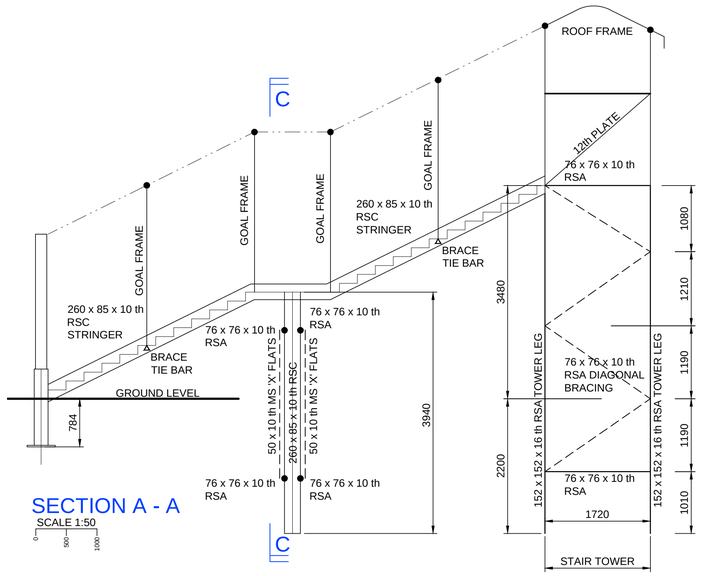

SECTION A - A

SCALE 1:50

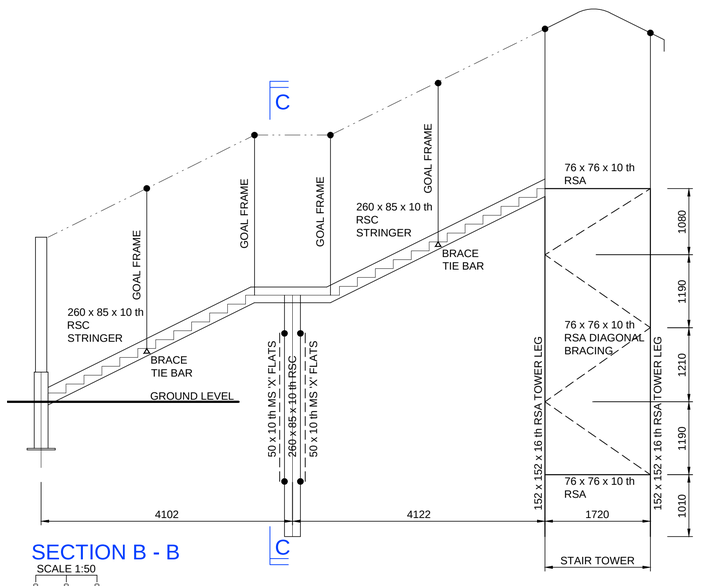

SECTION B - B

SCALE 1:50

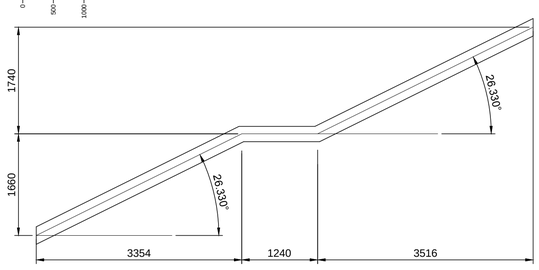

STAIR FLIGHT SETTING OUT

SCALE 1:50

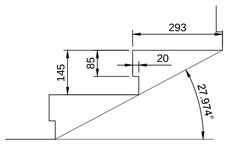

TYPICAL STEP DETAIL

SCALE 1:10

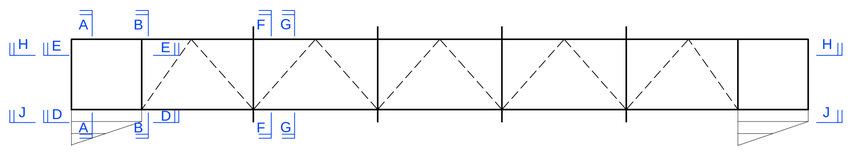

SECTION LOCATION PLAN

SCALE DIAGRAMMATIC

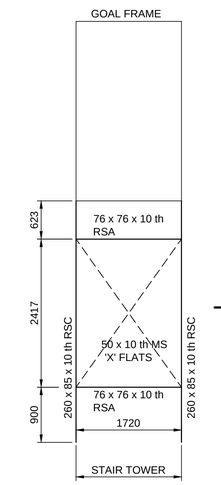

SECTION C - C

SCALE 1:50

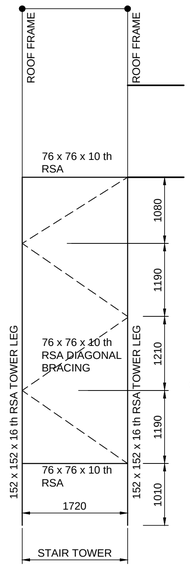

SECTION D - D

SCALE 1:50

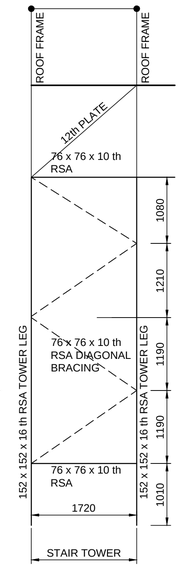

SECTION E - E

SCALE 1:50

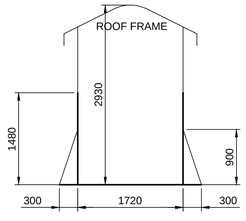

SECTION F - F

SCALE 1:50

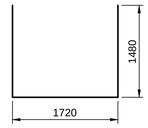

SECTION G - G

SCALE 1:50

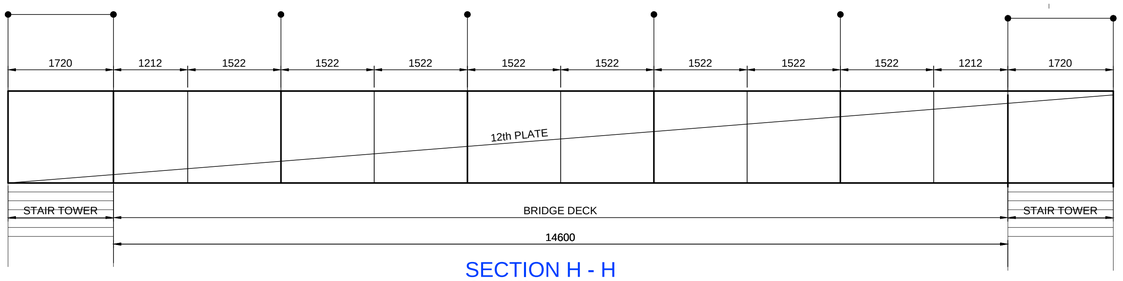

SECTION H - H

SCALE 1:50

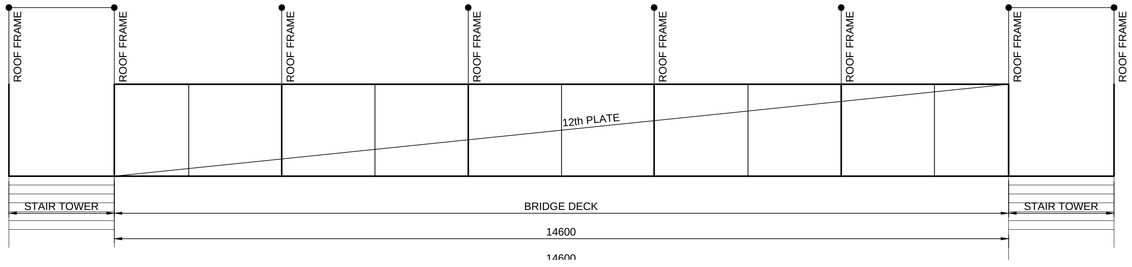

SECTION J - J

SCALE 1:50

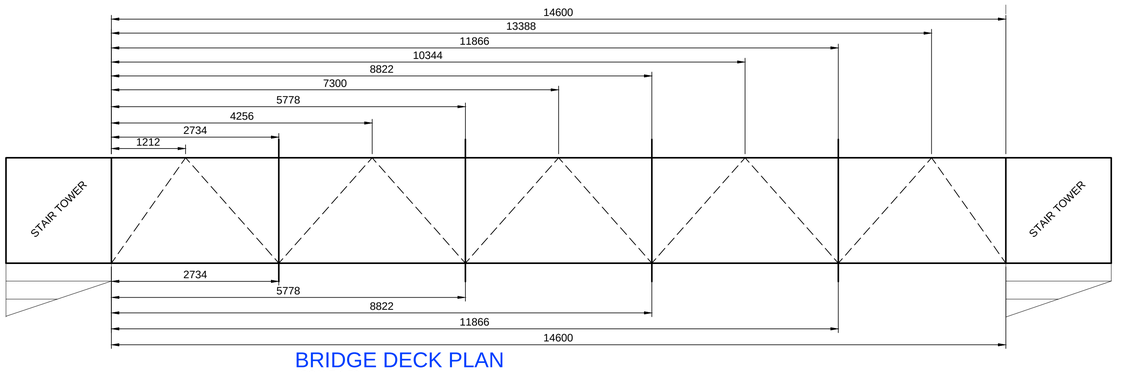

BRIDGE DECK PLAN

SCALE 1:50

DO NOT SCALE - ONLY FIGURED DIMENSIONS ARE TO BE USED. LEVELS TO BE CONFIRMED ON SITE

A1

NOTES:-

WIP

02.06.14

REV	AMENDMENT	DATE	BY
P	PRELIMINARY	27.05.14	SW

STATUS:-

PRELIMINARY

CLIENT:-

GWSR

CONTRACT:-

Broadway Footbridge

TITLE:-

Structure Design Diagram

DESIGN:-	DRAWN:-	CHKD:-
JDS	SW	
SCALE:- 1:50		DATE:- May 14

David Symonds Associates
42c Imperial Court
Kings Norton Business Centre
Birmingham B30 3ES

Tel: 0121 444 1313
Email: eng@dsace.co.uk
Website: www.dsace.co.uk

DRAWING No:- 214686-S-01

REV -